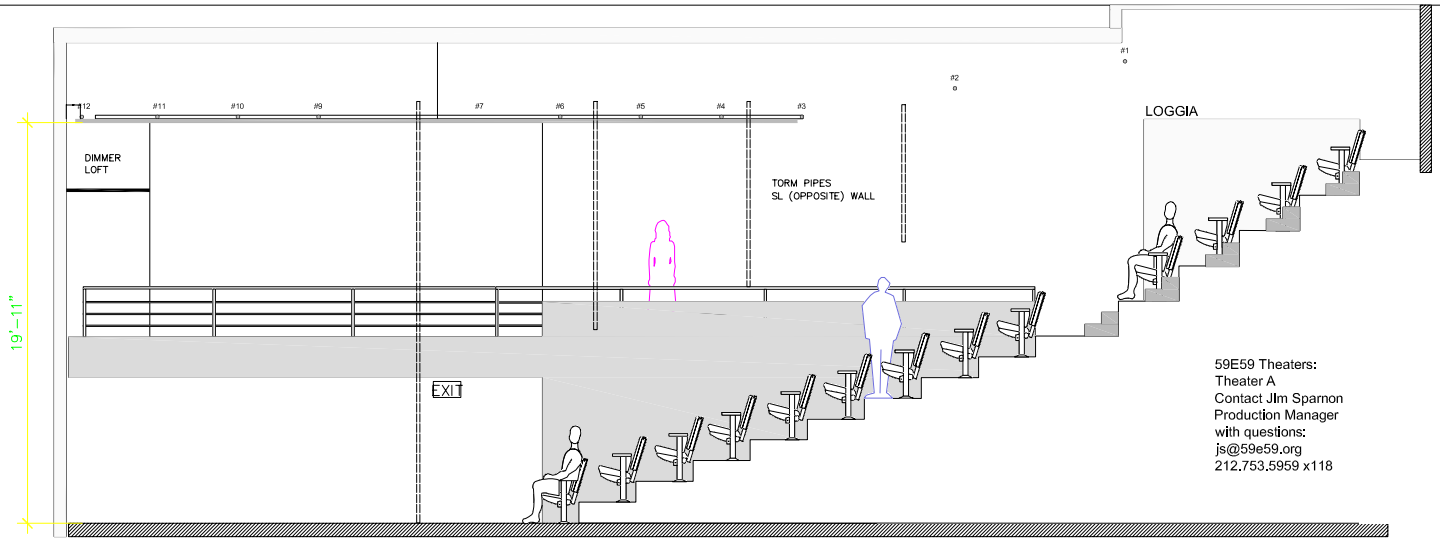
#12
#11
#10
#9
#7
#6
#5
#4
#3
#2
#1
DIMMER
LOFT
TORM PIPES
SL (OPPOSITE) WALL
LOGGIA
EXIT
19'-11"
59E59 Theaters:
Theater A
Contact Jim Sparnon
Production Manager
with questions:
js@59e59.org
212.753.5959 x118

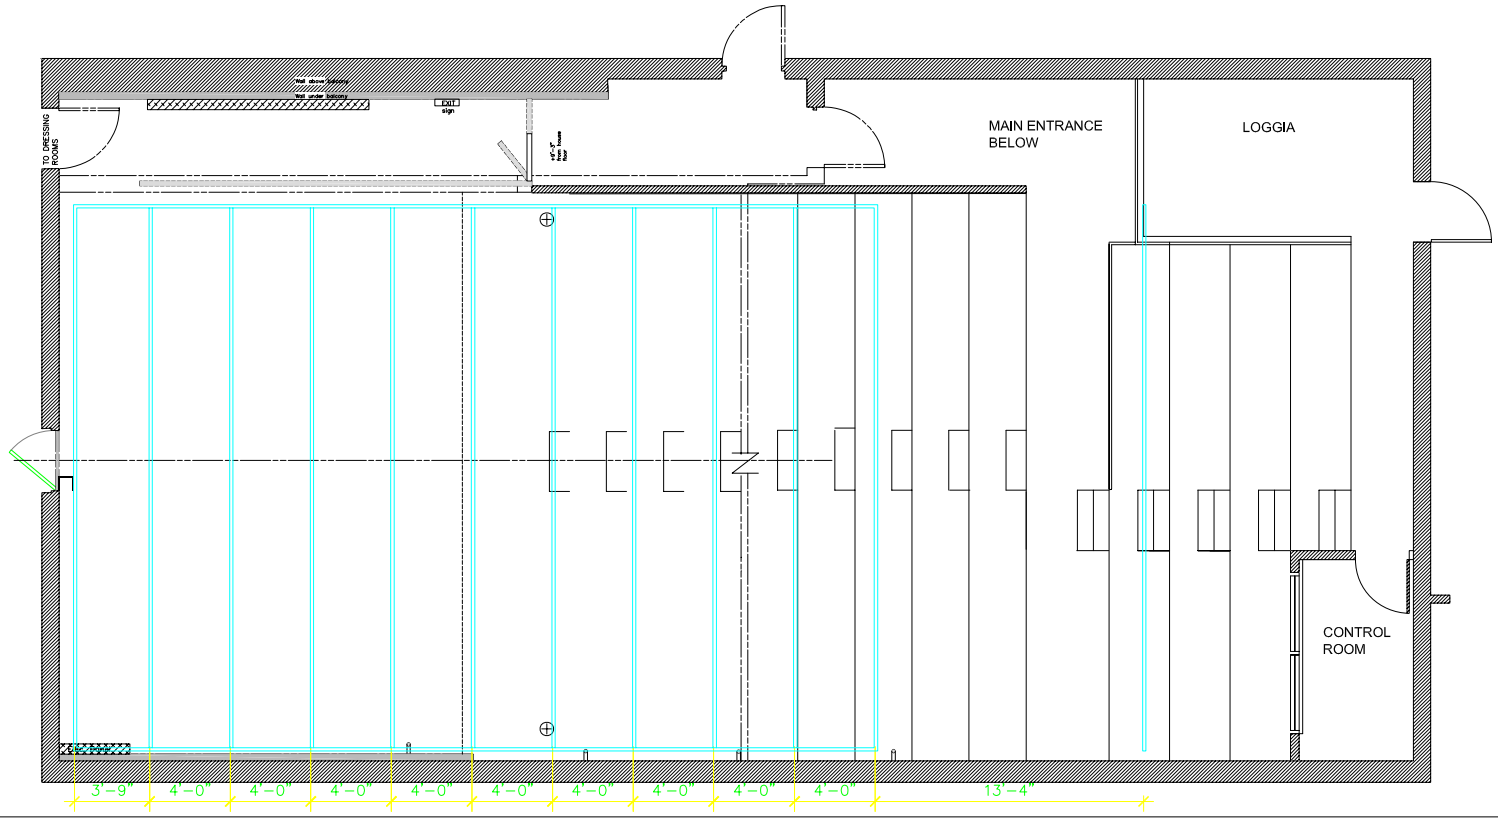
TO DRESSING ROOMS
MAIN ENTRANCE
BELOW
LOGGIA
CONTROL
ROOM
3'-9"
4'-0"
4'-0"
4'-0"
4'-0"
4'-0"
4'-0"
4'-0"
4'-0"
4'-0"
13'-4"