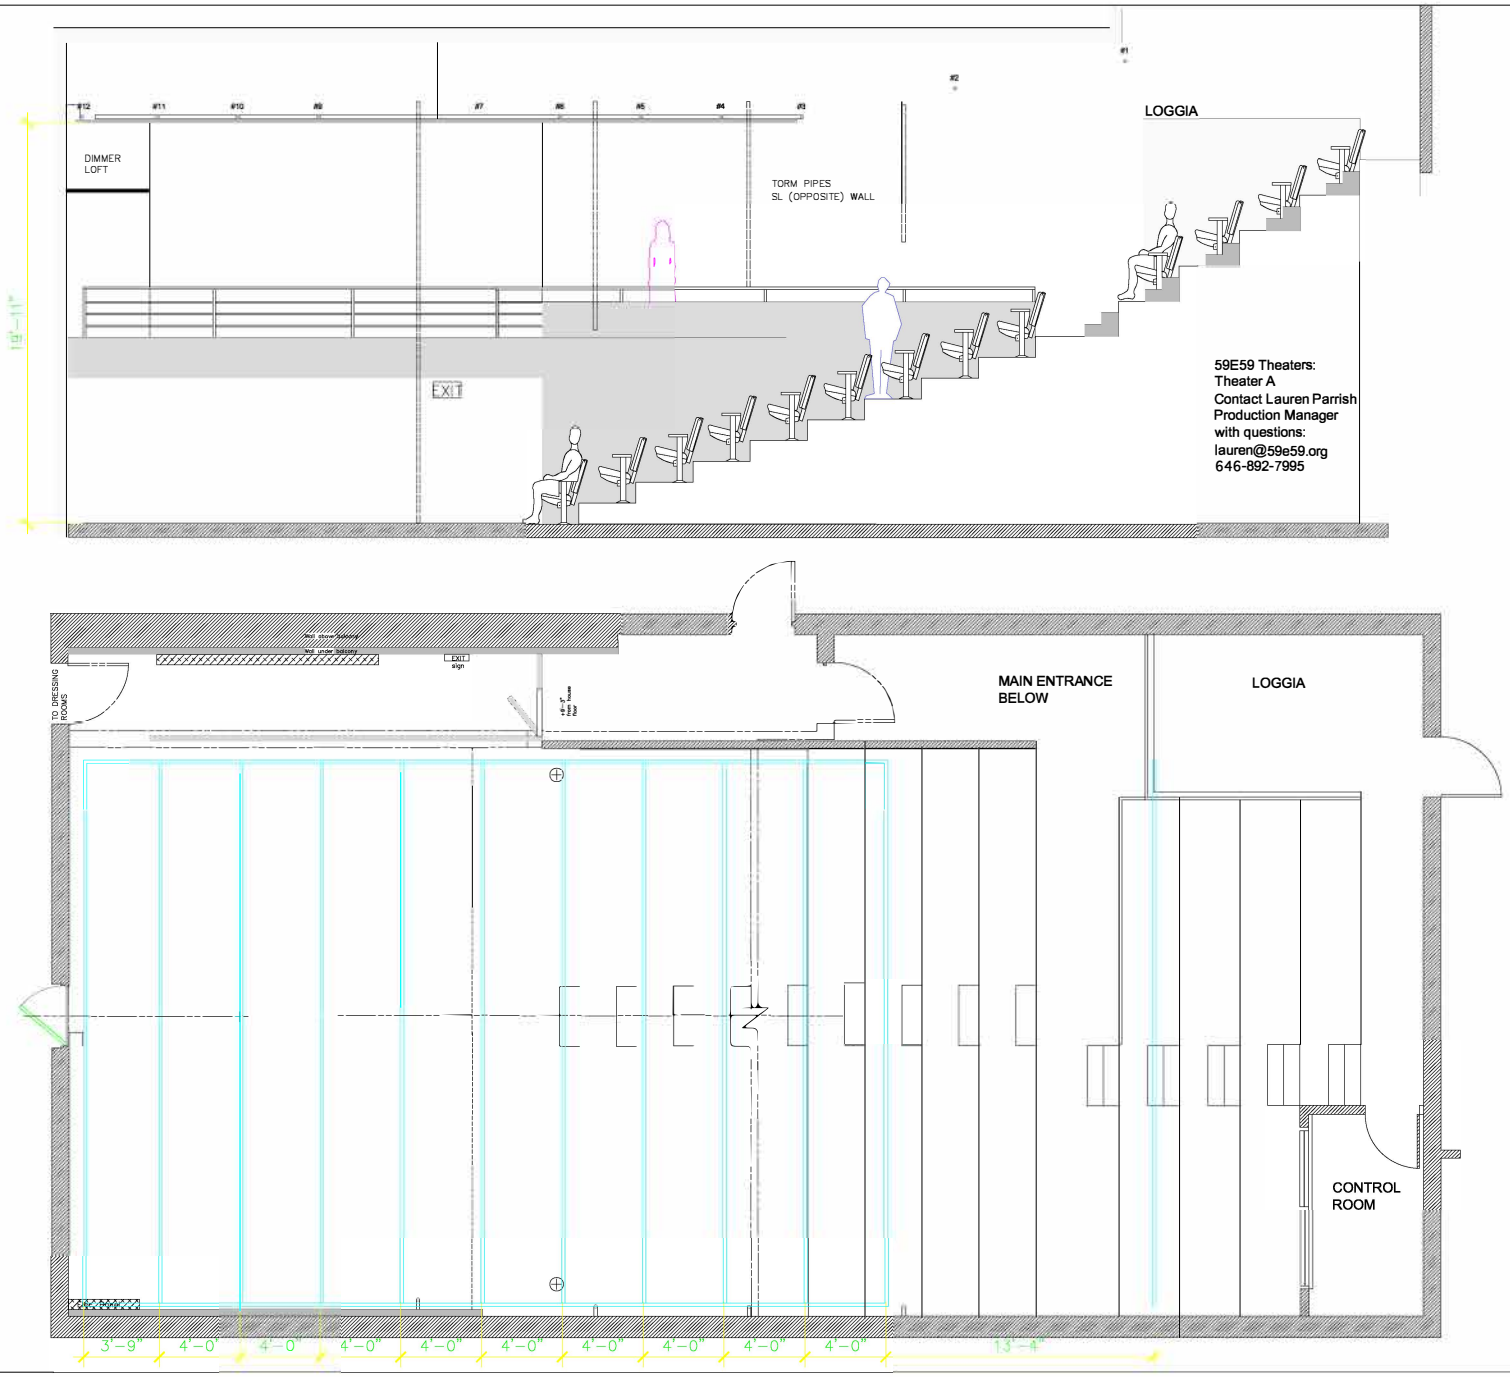
#12
#11
#10
#9
#7
#6
#5
#4
#3
#2
#1
DIMMER LOFT
TORM PIPES SL (OPPOSITE) WALL
LOGGIA
19'-11"
EXIT
59E59 Theaters:
Theater A
Contact Lauren Parrish
Production Manager
with questions:
lauren@59e59.org
646-892-7995
TO DRESSING ROOMS
EXIT sign
MAIN ENTRANCE BELOW
LOGGIA
CONTROL ROOM
3'-9"
4'-0"
4'-0"
4'-0"
4'-0"
4'-0"
4'-0"
4'-0"
4'-0"
4'-0"
13'-4"